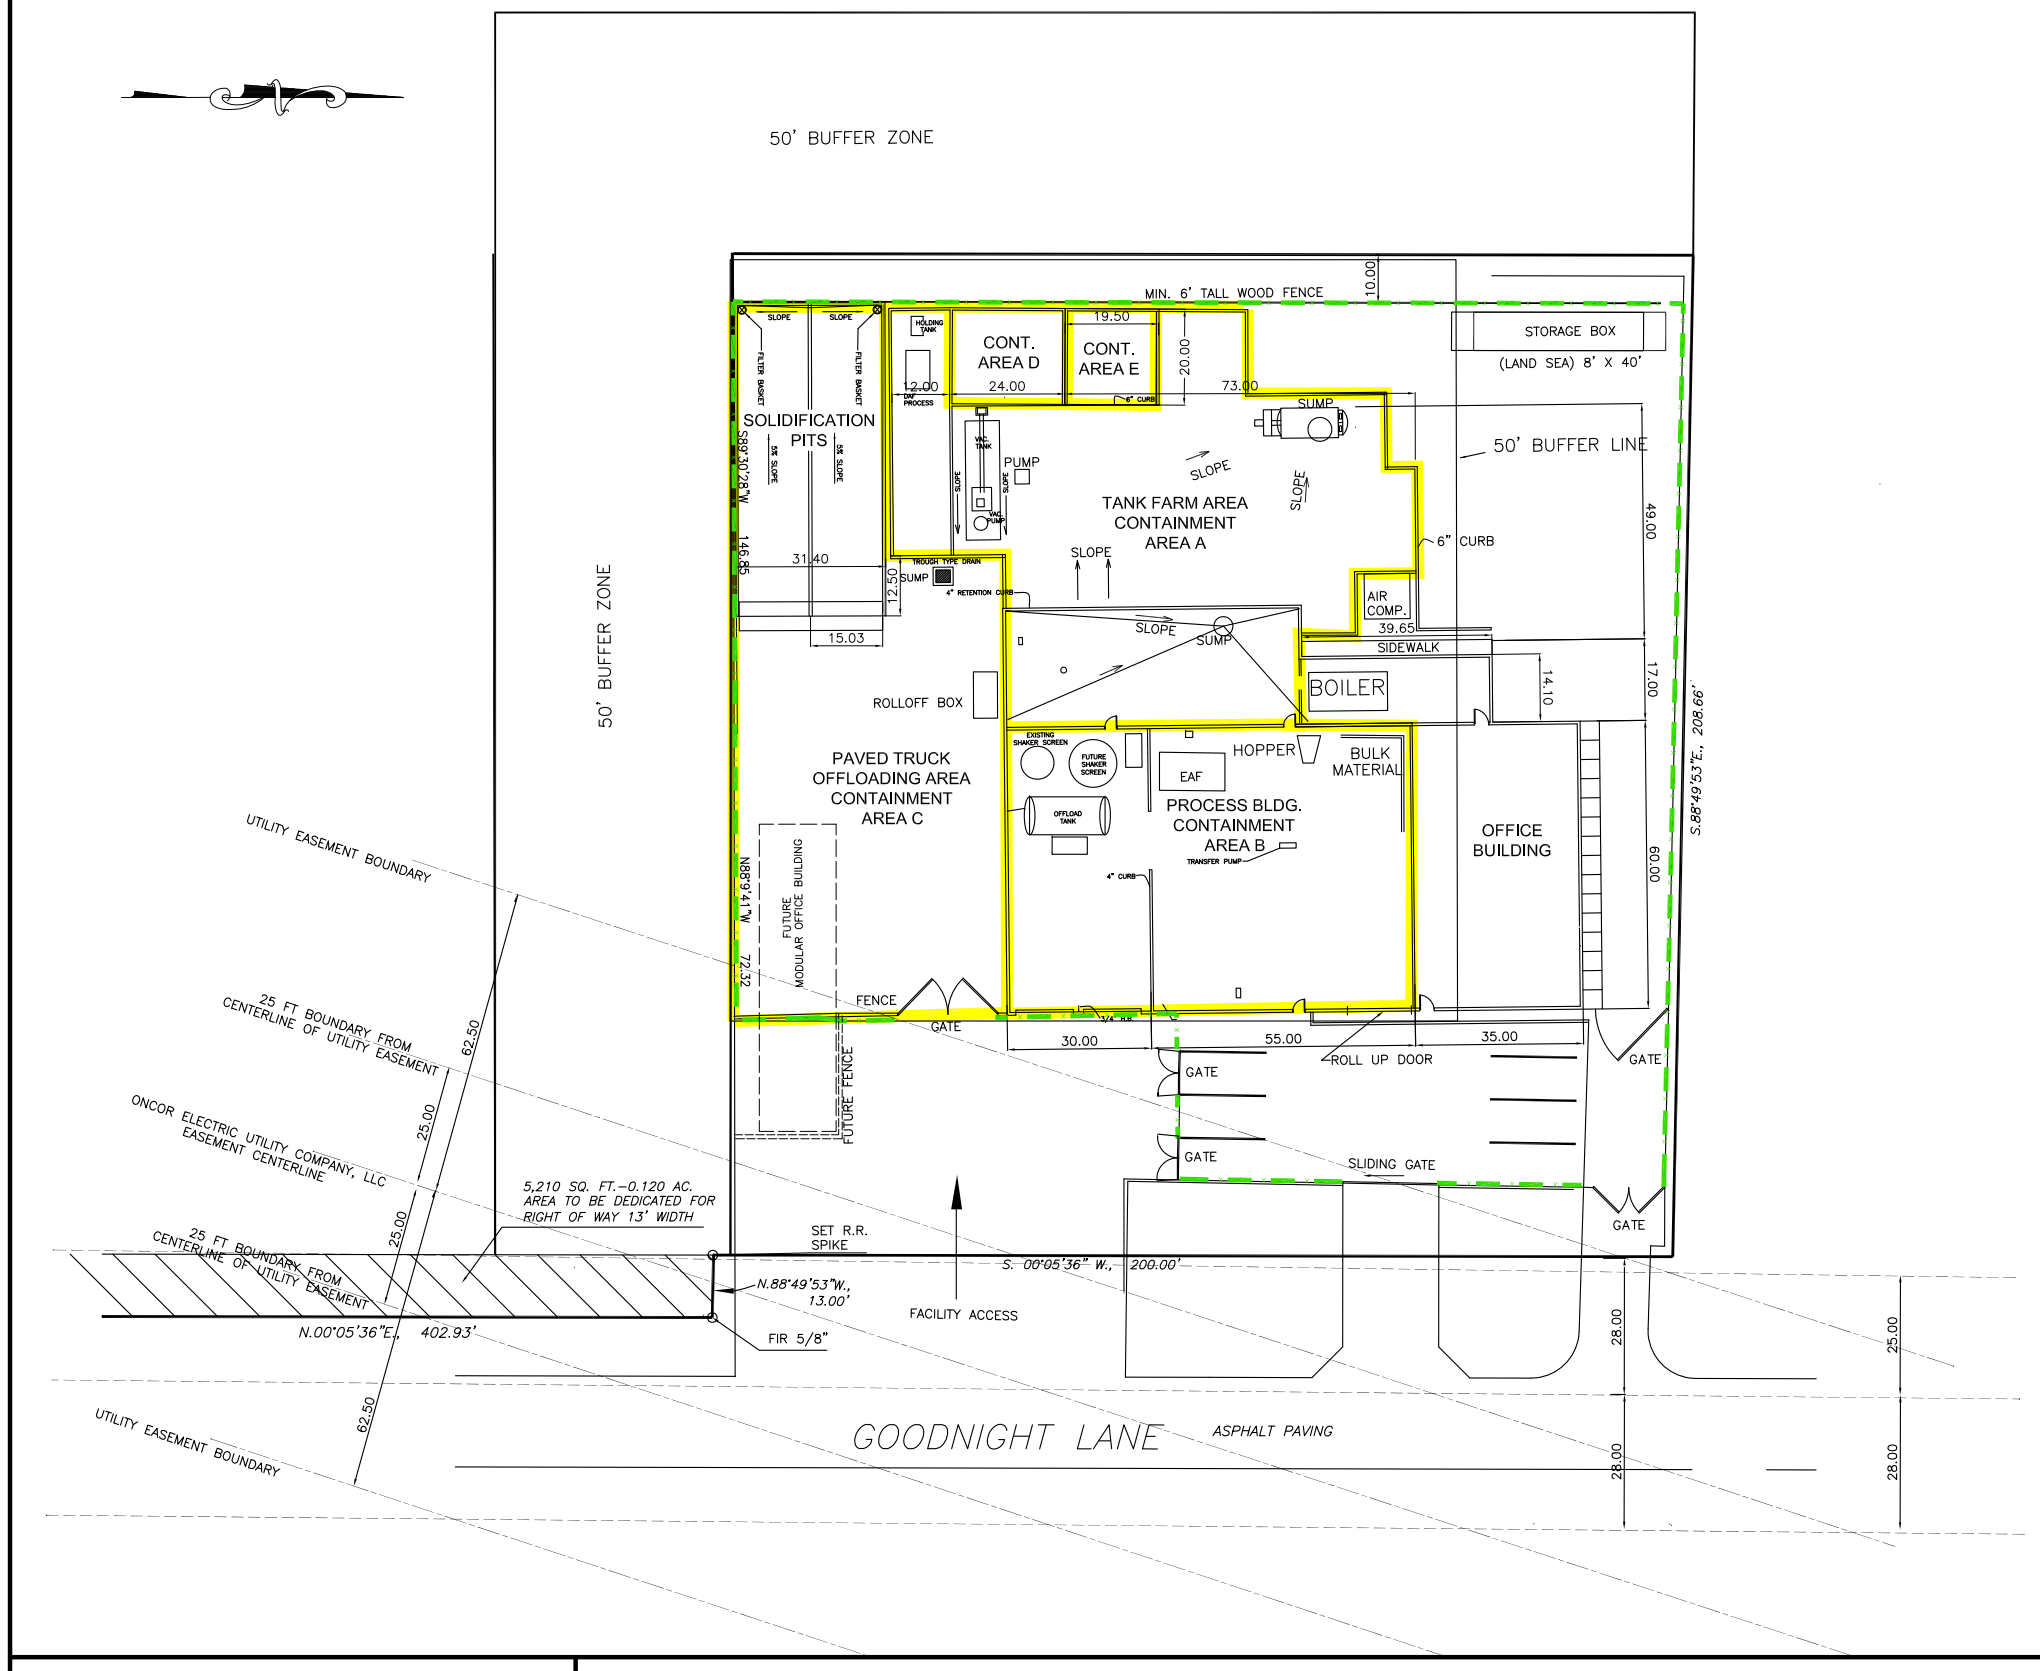

NOTES:
1. Base map from "Site Plan" dated September 3, 2003 by Hudson Engineering Company, signed and sealed by Billy W. Hudson, P.E..
2. Base map updated to show containment areas, fencing, access features, process unit locations, the buffer zone easement located adjacent to the southern and western facility boundaries, and easement ownership. Process unit locations are approximate and are not shown to scale.
3. There are no monitoring wells located on the property.

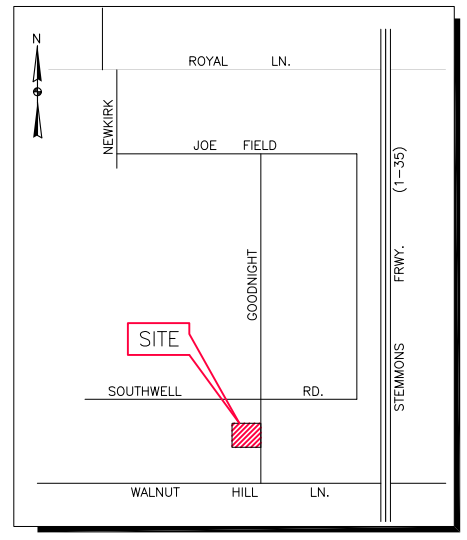

VICINITY MAP
SCALE : NONE

BROWN AND CALDWELL
1415 Louisiana
Suite 2500
Houston, Texas 77002
Tel: (713) 759-0999
Fax: (713) 308-3886

0 20 40
SCALE IN FEET

Perimeter Fence
Stormwater/Spill Containment Area
Street Easement
Utility Easement

LIQUID ENVIRONMENTAL SOLUTIONS OF TEXAS, LLC

FACILITY LAYOUT MAP
DALLAS, TEXAS 75229
ATTACHMENT II-2
AUGUST 24, 2009

P:\Liquid Environmental Sol LP\136849 - LES Dallas Permit Capacity\Drawings\ES\FacilityMap.v2.dwg
Aug 26, 2009 - 7:53am
bmason